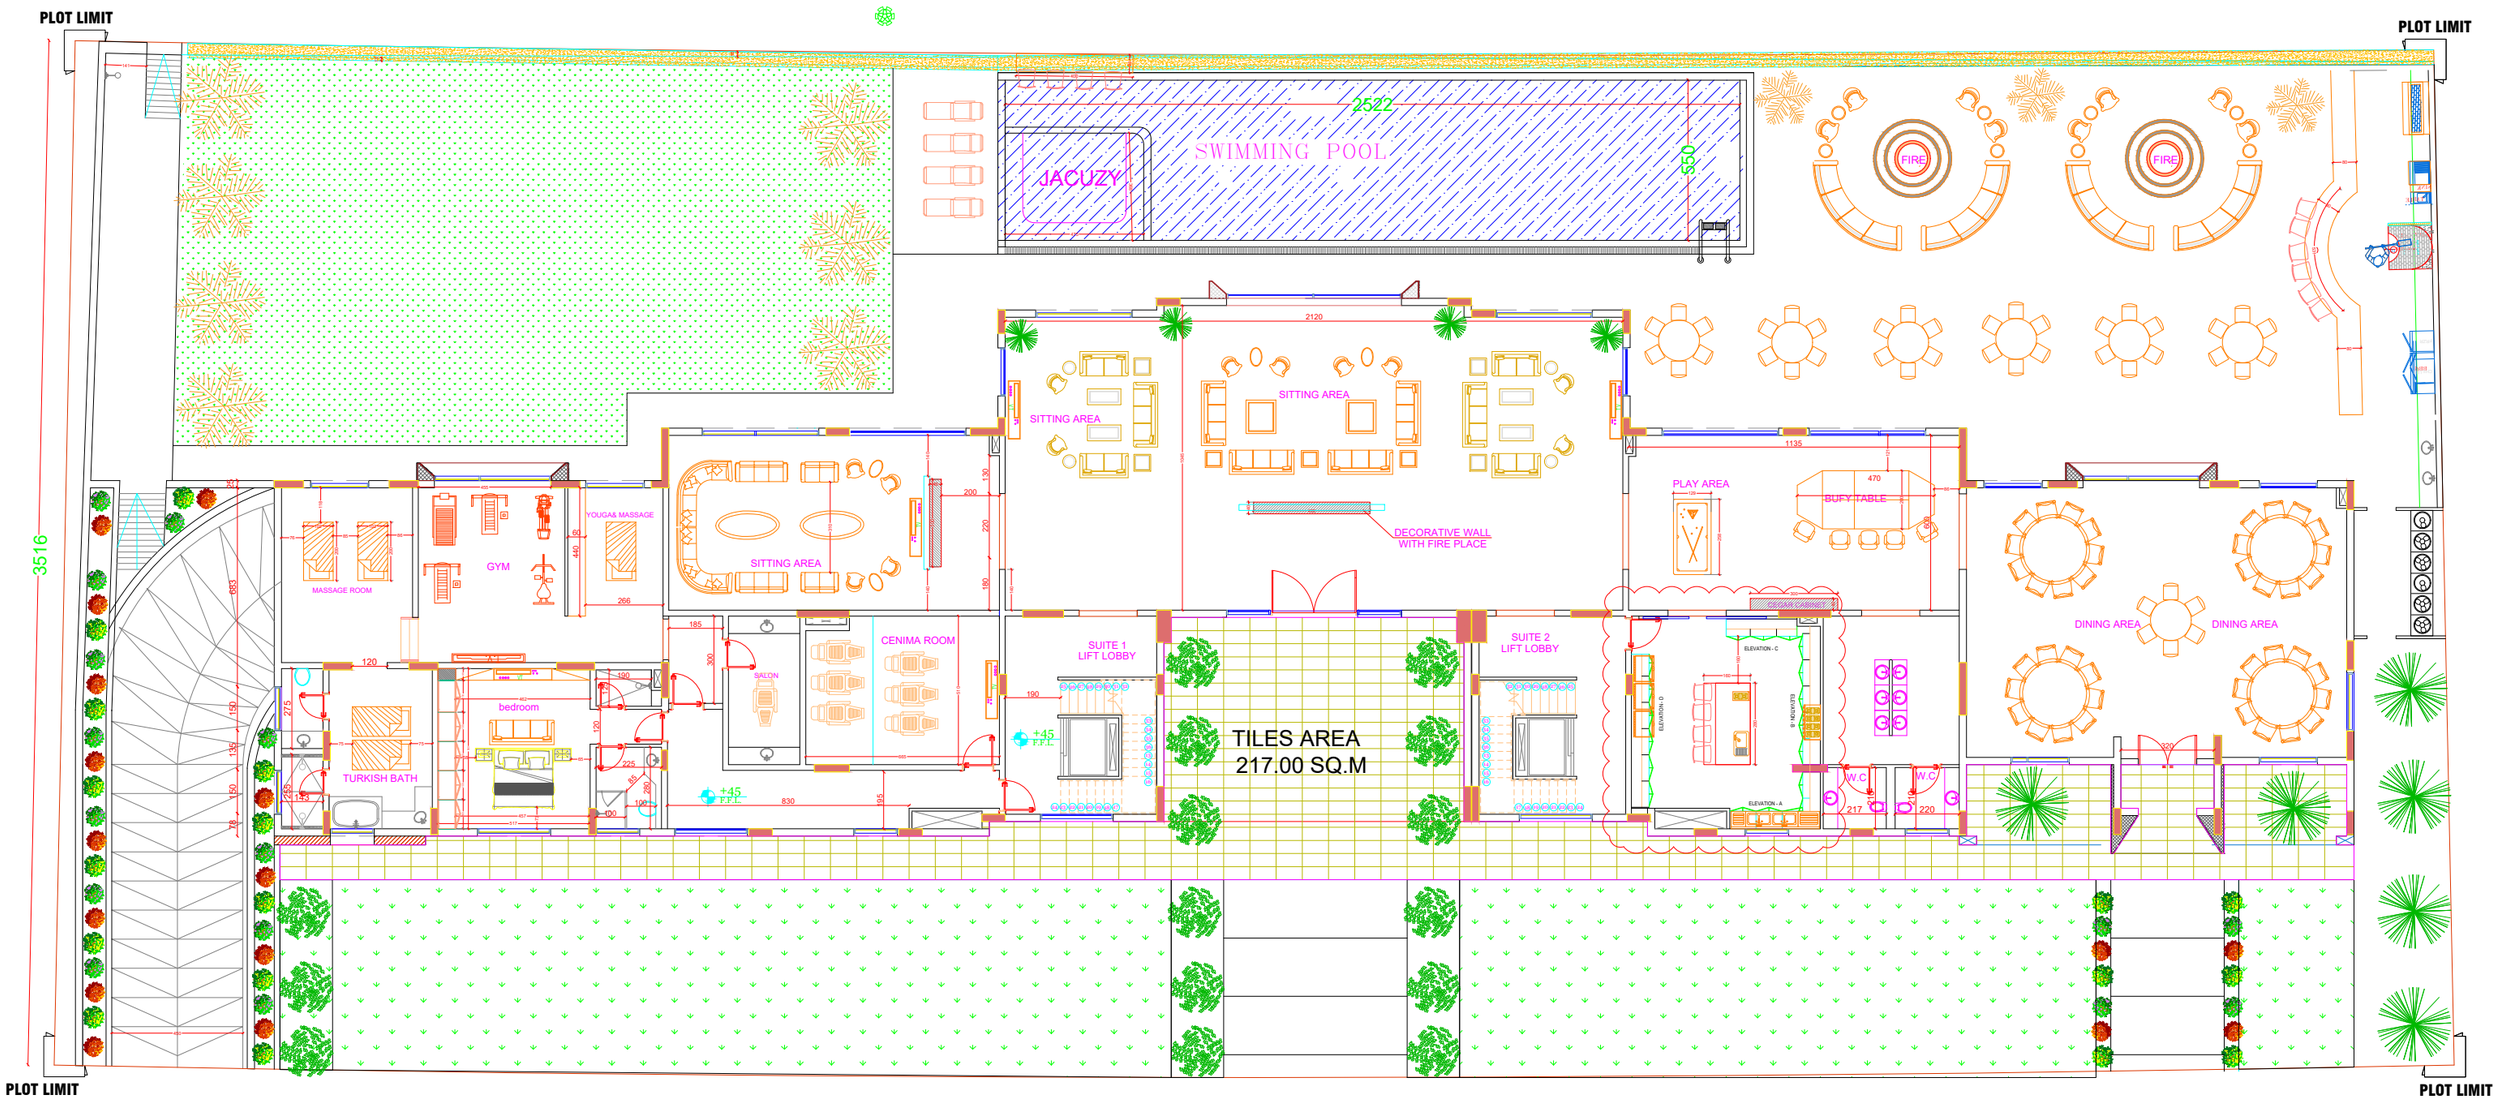

GROUND FLOOR PLAN

SCALE = 1/200